FilmL.A., Inc.
6255 W Sunset Blvd, 12th Floor
Hollywood, CA 90028
t: (213)977-8600 - f: (213)977-8601
www.filmla.com

Summary Information

Permit No: F00154804-A **Type of Permit:** FILMING **Release Date:** 08/07/2019

Production Company	CBS SHOWTIME NETWORKS INC.
Insured Company Name	CBS SHOWTIME NETWORKS INC.
Contact Phone No. 1	212-708-1684
Contact Phone No. 2	
Fax	
Address	1633 BROADWAY, 17TH FLOOR NEW YORK, New York 10019
Production Title	THE L WORD: GENERATION Q
Type of Production	TV Drama

Producer	Allyce Ozarski
Director	Allison Liddi- Brown
1st AD	Drew Ann Rosenberg
Production Manager	Julie Hartley
FilmL.A. Coordinator	Cody Penwell
Location Manager	Jennifer Dunne
Primary Phone	Mobile - 310-720-1022
Secondary Phone	Office - 310-840-2441
Location Assistant	Ian Rutherford
Primary Phone	Mobile - 424-209-9928
Secondary Phone	

Fees

Posting 1200	$276.00
Posting 1500	$345.00
Notification Charge	$346.00
LA CITY LANE AND STREET CLOSURE FEE	$312.00
FILMLA NON-REFUNDABLE FILM PERMIT RIDER FEE	$111.00
LA CITY FIRE SAFETY OFFICER	$3,780.00

Total Permit Fee $5,170.00

Number of Locations 2

NOT A PERMIT

FilmL.A., Inc.
6255 W Sunset Blvd, 12th Floor
Hollywood, CA 90028
t: (213)977-8600 - f: (213)977-8601
www.filmla.com

Summary Information — Location

Permit Number F00154804-A
Production Company CBS SHOWTIME NETWORKS INC.
Insured Company CBS SHOWTIME NETWORKS INC.
Production Title THE L WORD: GENERATION Q

Location Manager Jennifer Dunne
Primary Phone Mobile - 310-720-1022
Secondary Phone Office - 310-840-2441

Location Address 11915 Ventura Blvd, Studio City, CA, 91604

Location Type Bar

Film Dates 8/8/2019 - 8/8/2019 05:00 - 18:00 1 day

Open or Closed to the Public Closed

Generic Conditions **THE CONSUMPTION OF ALCOHOLIC BEVERAGES AND THE USE OF DRUGS, INCLUDING MARIJUANA, ON LOCATION BY ANY CAST, CREW, OR INVITED GUESTS IS STRICTLY PROHIBITED.**
*Certain service and personnel fees required by jurisdictional agencies are not collected by FilmL.A. Any such fees must be paid directly to the appropriate agency, and a separate invoice will be provided to the permittee.
*LAFD UFSO: Company must contact FilmL.A. for extension of the Uniformed Fire Safety Officers' hours. During normal business hours, UFSO must also inform the LAFD Film desk of the extension.
All closures impacting sidewalks must be implemented per WATCH manual, CA MUTCD TA-28 & TA-29
Equipment staging and vehicles may park on one side of the street only.
Must Maintain 5' Clearance on Sidewalks/Walkways
Must maintain local/emergency access
No cast or crew parking on area streets
No interference with merchant activity.
Number of uniformed officers listed on the permit is a minimum requirement. Permittee remains responsible for deploying a sufficient number of uniformed officers to provide traffic and crowd control to ensure the safety of the film crew and the public.
Traffic control must be done in accordance w/MUTCD
Traffic Officers Required
Uniformed officers shall have a copy of the film permit in their possession and are required to confirm that all traffic control signage devices are in place.

Please see attached document Ventura Blvd btwn Carpenter Ave & 200 ft west - L Word.pdf

Equipment on Location

Type	Quantity
5 or 10 ton trucks	5
Cast/Crew vehicles	75
Catering Truck	1
Condors	1
Cranes	1
Cube Trucks	3
Generator	1
Honey Wagons	1
Picture vehicles	3
Portable restrooms	1

Personnel on Location

Type	Quantity
Cast	5
Crew	75
Extras	50
LA City UFSO assigned	45627
Off-Duty/Retired LAPD Officer(s)	2

NOT A PERMIT

FilmL.A., Inc.
6255 W Sunset Blvd, 12th Floor
Hollywood, CA 90028
t: (213)977-8600 - f: (213)977-8601
www.filmla.com

Summary Information — Location

Permit Number F00154804-A
Production Company CBS SHOWTIME NETWORKS INC.
Insured Company CBS SHOWTIME NETWORKS INC.
Production Title THE L WORD: GENERATION Q

Location Manager Jennifer Dunne
Primary Phone Mobile - 310-720-1022
Secondary Phone Office - 310-840-2441

Scissor Lifts	1
Semi Trucks	5
Stakebed Trucks	5
Trailers	3
Vans	4

Filming Activities Atmospheric Smoke Effects; Drive ups & away; Equipment on sidewalk, in curb lane & across street; Interior and exterior dialogue; Intermittent pedestrian control; Intermittent traffic control - 2 minutes standard; Tenting windows; Trucks Parking on Both Sides of Carpenter St. (within posting North of Ventura Blvd); Playback ; Bus Move: N/W Corner Ventura at Carpenter buses 150, 218, 230, 240;

Jurisdiction **Political:** Los Angeles City - Council District 02 **Police:** Los Angeles Police **Fire:** Los Angeles City Department

Thomas Guide Page: 562 **Grid:** G5

Approvals

LOS ANGELES CITY POLICE DEPARTMENT	Vincent Aguirre
FILML.A. CLOSURES	Yulizza Ramirez
LOS ANGELES CITY DEPARTMENT OF PUBLIC WORKS	Vanessa Martin
LOS ANGELES CITY FIRE DEPARTMENT - FILM UNIT	Kanisha Leonard

Coordinator Note UFSO REQUIRED:
8/8; 0500-2300

UFSO TO FOLLOW PRODUCTION ON 8/8 ONLY
STARTING LOCATION:(LOC:527850) 11915 Ventura Blvd, Studio City, CA, 91604
UFSO TO FOLLOW PRODUCTION TO: (LOC:527854) 15615 Castlewoods Dr, San Fernando Valley, CA 91403

Coordinator Note SPOT CHECK APPROVED FOR BASE CAMP AND CREW PARKING: INSP. OWENS

Coordinator Note RIDER A RELEASES THE LOCATIONS FOR 8/8

Parking

Base Camp	16221 Mulholland Dr, Los Angeles, CA, 90049
Location Type :	Other Location
Crew Parking	16221 Mulholland Dr, Los Angeles, CA, 90049
Location Type :	Other Location

Posting "No Parking" signs
N/S VENTURA BLVD FROM CARPENTER TO THE WEST 200 FT
N/S VENTURA BLVD FROM CARPENTER TO THE EAST 300 FT
B/S CARPENTER FROM VENTURA BLVD TO THE NORTH 150 FT
S/S ALLEY WAY FROM CARPENTER TO THE WEST 150 FT

Approximate Footage 901 - 1200 **Log Number** 249878

Date(s) 8/8/2019 to 8/8/2019 **Time(s)** 00:00 to 00:00

Lane / Full Closure N/S CURB LANE CLOSURE OF VENTURA BLVD. FROM CARPENTER AVE. - WEST 200 FEET
*WILL NOT COMPROMISE ADJACENT TRAVEL LANES

Approximate Footage 0 - 300

Date(s) 8/8/2019 to 8/8/2019 **Time(s)** 05:00 to 20:00

NOT A PERMIT

FilmL.A., Inc.
6255 W Sunset Blvd, 12th Floor
Hollywood, CA 90028
t: (213)977-8600 - f: (213)977-8601
www.filmla.com

Summary Information — Location

Permit Number F00154804-A
Production Company CBS SHOWTIME NETWORKS INC.
Insured Company CBS SHOWTIME NETWORKS INC.
Production Title THE L WORD: GENERATION Q

Location Manager Jennifer Dunne
Primary Phone Mobile - 310-720-1022
Secondary Phone Office - 310-840-2441

Location Address 15615 Castlewoods Dr, San Fernando Valley, CA 91403

Location Type Private Residence

Prep Dates 8/7/2019 - 8/8/2019 07:00 - 19:00 2 days

Film Dates 8/8/2019 - 8/8/2019 13:00 - 23:00 1 day
8/9/2019 - 8/10/2019 10:00 - 02:30 1 day

Strike Dates 8/10/2019 - 8/10/2019 09:00 - 18:00

Open or Closed to the Public Closed

Generic Conditions **THE CONSUMPTION OF ALCOHOLIC BEVERAGES AND THE USE OF DRUGS, INCLUDING MARIJUANA, ON LOCATION BY ANY CAST, CREW, OR INVITED GUESTS IS STRICTLY PROHIBITED.**
*Certain service and personnel fees required by jurisdictional agencies are not collected by FilmL.A. Any such fees must be paid directly to the appropriate agency, and a separate invoice will be provided to the permittee.
*LAFD UFSO: Company must contact FilmL.A. for extension of the Uniformed Fire Safety Officers' hours. During normal business hours, UFSO must also inform the LAFD Film desk of the extension.
All closures impacting sidewalks must be implemented per WATCH manual, CA MUTCD TA-28 & TA-29
Community Survey Obtained
Equipment staging and vehicles may park on one side of the street only.
Must Maintain 5' Clearance on Sidewalks/Walkways
Must maintain local/emergency access
No cast or crew parking on area streets
No interference with merchant activity.
Number of uniformed officers listed on the permit is a minimum requirement. Permittee remains responsible for deploying a sufficient number of uniformed officers to provide traffic and crowd control to ensure the safety of the film crew and the public.
Traffic control must be done in accordance w/MUTCD
Traffic Officers Required

Equipment on Location

Type	Quantity
5 or 10 ton trucks	5
Cast/Crew vehicles	75
Catering Truck	1
Condors	1
Cranes	1
Cube Trucks	3
Generator	1
Honey Wagons	1
Picture vehicles	2
Portable	1

Personnel on Location

Type	Quantity
Cast	5
Crew	75
LA City UFSO assigned	45627
Off-Duty/Retired LAPD Officer(s)	2

NOT A PERMIT

FilmL.A., Inc.
6255 W Sunset Blvd, 12th Floor
Hollywood, CA 90028
t: (213)977-8600 - f: (213)977-8601
www.filmla.com

Summary Information — Location

Permit Number F00154804-A
Production Company CBS SHOWTIME NETWORKS INC.
Insured Company CBS SHOWTIME NETWORKS INC.
Production Title THE L WORD: GENERATION Q

Location Manager Jennifer Dunne
Primary Phone Mobile - 310-720-1022
Secondary Phone Office - 310-840-2441

restrooms	
Scissor Lifts	1
Semi Trucks	5
Stakebed Trucks	5
Trailers	3
Vans	4

Filming Activities Drive ups & away; Equipment on property; Equipment on sidewalk & street; Equipment on sidewalk, in curb lane & across street; Interior and exterior dialogue; Intermittent pedestrian control; Intermittent traffic control - 2 minutes standard; Tenting windows. Trucks on B/S of carpenter, atmospheric haze,; Additional Prep 7A-10A 8/9; Parking trucks overnight in posting; additional prep 8/8 10a - 1p;

Jurisdiction **Political:** Los Angeles City - Council District 05 **Police:** Los Angeles Police **Fire:** Los Angeles City Department

Thomas Guide **Page:** 561 **Grid:** G7

Approvals LOS ANGELES CITY FIRE DEPARTMENT - FILM UNIT — Kanisha Leonard
LOS ANGELES CITY POLICE DEPARTMENT — Melissa Hernandez

Coordinator Note UFSO REQUIRED:
8/8; 0500-2300
8/9-8/10; 1000-0300 (OVERNIGHT)

UFSO TO FOLLOW PRODUCTION ON 8/8 ONLY
STARTING LOCATION:(LOC:527850) 11915 Ventura Blvd, Studio City, CA, 91604
UFSO TO FOLLOW PRODUCTION TO: (LOC:527854) 15615 Castlewoods Dr, San Fernando Valley, CA 91403

Parking

Base Camp	16221 Mulholland Dr, Los Angeles, CA, 90049	**Crew Parking**	16221 Mulholland Dr, Los Angeles, CA, 90049
Location Type :	Other Location	Location Type :	Other Location

Posting "No Parking" signs B/S OF CASTLEWOODS DR. FROM VALLEY MEADOW RD. GOING SOUTH 300 FT
B/S OF VALLEY MEADOW RD. FROM CASTLEWOODS DR. GOING WEST 200 FT
B/S OF CROWNRIDGE DR. FROM VALLEY MEADOW RD. GOING NORTH 175 FT

Approximate Footage 1201 - 1500 **Log Number** 249879

Date(s) 8/7/2019 to 8/10/2019 **Time(s)** 00:00 to 00:00

Posting "No Parking" signs E/S CROWNRIDGE DR IN FRONT OF 3545 CROWNRIDGE 100 FT
CANCELLED - NO FEES DUE

Approximate Footage County Parking **Log Number** 249880

Date(s) 8/8/2019 to 8/9/2019 **Time(s)** 00:00 to 00:00

NOT A PERMIT

Permit #F001548044-A

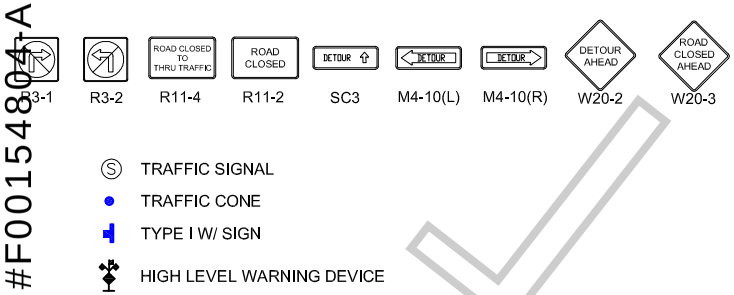

ALL TRAFFIC CONTROL WILL BE INSTALLED TO MEET OR EXCEED THE LATEST CA-MUTCD MINIMUM REQUIREMENTS

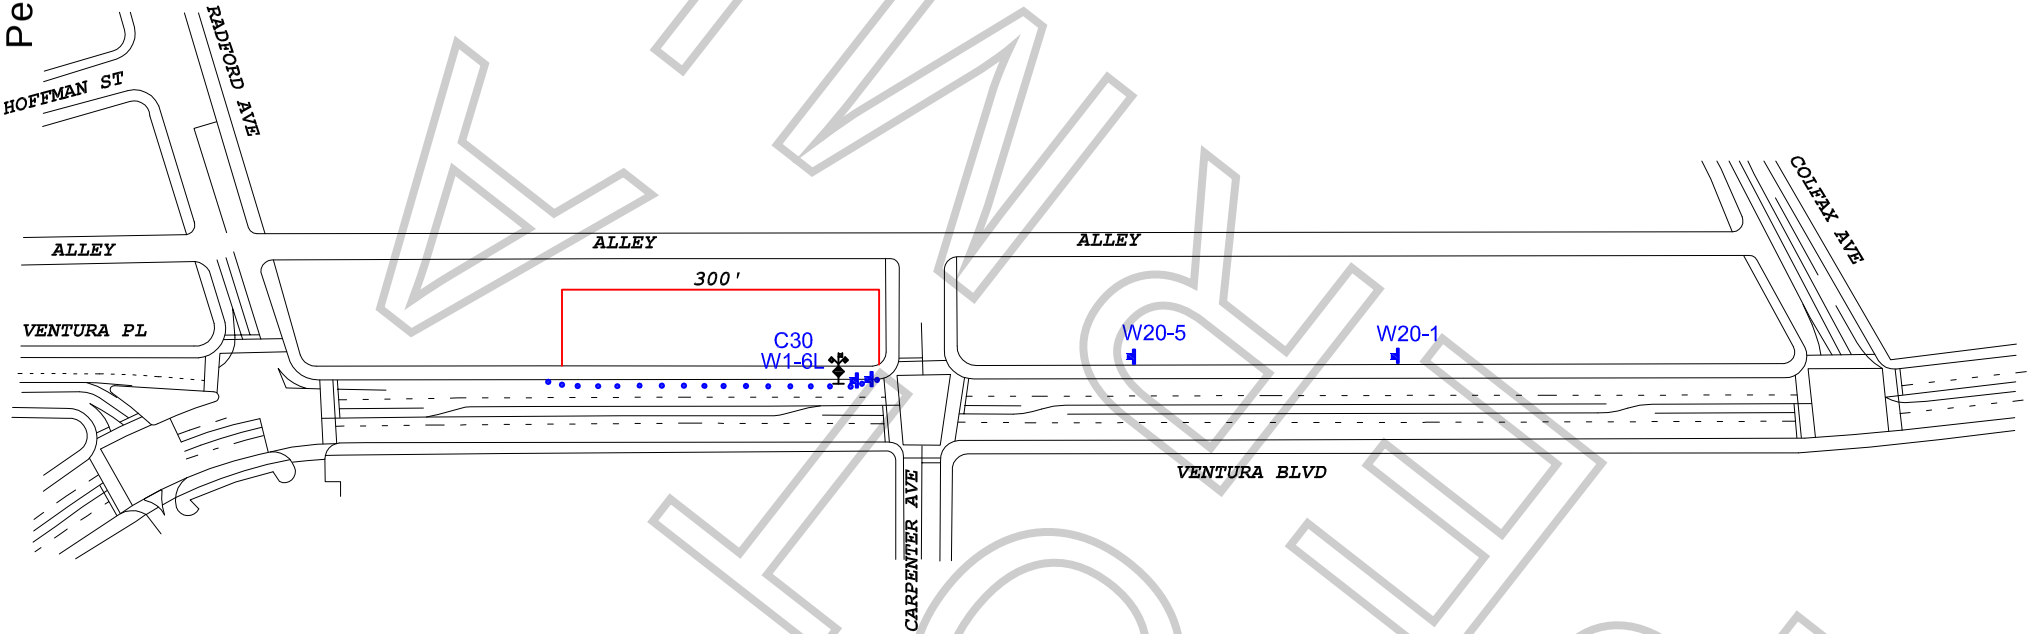

ATLINK ONA

WORK ZONE TRAFFIC CONTROL PLAN
GENERAL NOTES

1. DATE/TIME: 8-8-19 FROM 05:00 HOURS TO 20:00 HOURS.

2. ALL SIGNING, STRIPING, AND TRAFFIC CONTROL DEVICES SHALL CONFORM TO THE (CURRENT) STATE OF CALIFORNIA DEPARTMENT OF TRANSPORTATION (CALTRANS) STANDARD PLANS AND STANDARD SPECIFICATIONS, CALIFORNIA MUTCD, AND ANY ADDENDUMS THERETO, AND AS SHOWN ON THESE PLANS, SYMBOLS AND ABBREVIATIONS USED ARE SHOWN ON CALTRANS STANDARD PLANS.
3. THERE WILL BE NO INTERFERENCE WITH TRAFFIC SIGNALS OR CROSSWALKS.
4. CONES WILL BE 28" MINIMUM HEIGHT AND HAVE REFLECTORIZED SLEEVES FOR NIGHT WORK.
5. POLICE WILL DIRECT TRAFFIC IF NECESSARY.

TCP FOR: THE L WORD

LOCATION: NORTH SIDE CURB - VENTURA BLVD
FROM CARPENTER BLVD TO 200' WEST
STUDIO CITY, CALIFORNIA

CONTACT: MIKE WEBSTER
OFFICE# 323-579-1171
JENN DUNN
PH# 310-720-1022

JCL TRAFFIC SERVICES
(213) 622-9775
C31-CA Lic # 805357

DATE | REVISIONS

DRAFTER: MARIO MENJIVAR
SCALE: N.T.S.
FILM LA: CP